


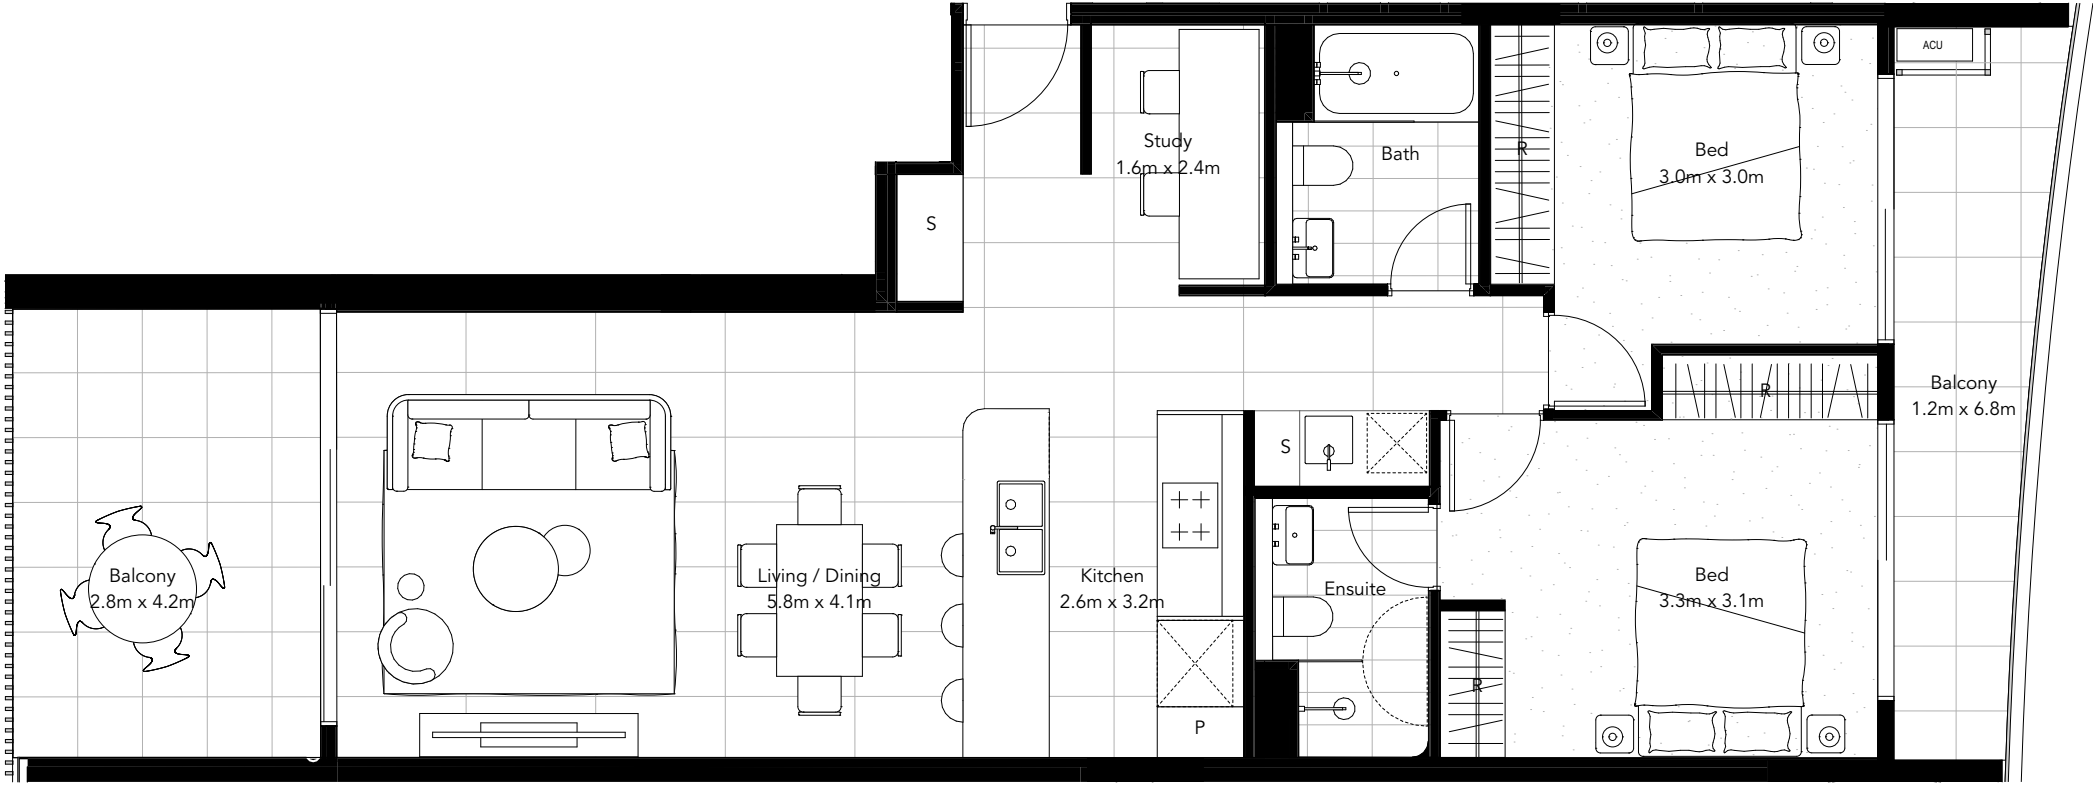

TREEHOUSE

MACPARK

DRAWING NUMBER MK 607

2 BED 2 BATH

Apartment

607

UNIT AREAS	
INTERNAL	81m ²
BALCONY	20m ²
TOTAL	101m ²



LEVEL		LEGEND	
		LDY	LAUNDRY
		P	PANTRY
		S	STORAGE
		R	ROBE
		WIR	WALK IN WARDROBE

DISCLAIMER: This plan and its contents (including dimensions and depictions of the layout of the building in this floor plan) are approximations only, not to scale and may vary to the building when built. All room measurements are measured from internal walls to internal walls and may vary. Dimensions of splayed or angled walls are shown at the maximum measurable dimension but this is not an indication of the maximum useable space or total area of the space. Purchasers must rely on their own enquiries and the contract for sale. Changes may be made during construction and dimensions, areas, fittings, finishes and specification are subject to change without notice in accordance with the provisions of the contract for sale. The furniture and furnishings depicted are not included with any sale and purchasers must refer to their contract for sale for the list of inclusions. The position of the furniture and furnishings should not be taken to be indicative of final positions of power points, tv connection points and the like. Prospective purchasers must rely on their own enquiries. All graphics including tile layout and balustrades and the like are indicative only. Bulkheads for services are not depicted.